


A105
CANTOR FITZGERALD
AS.1

TAA# 941154
5/1/95

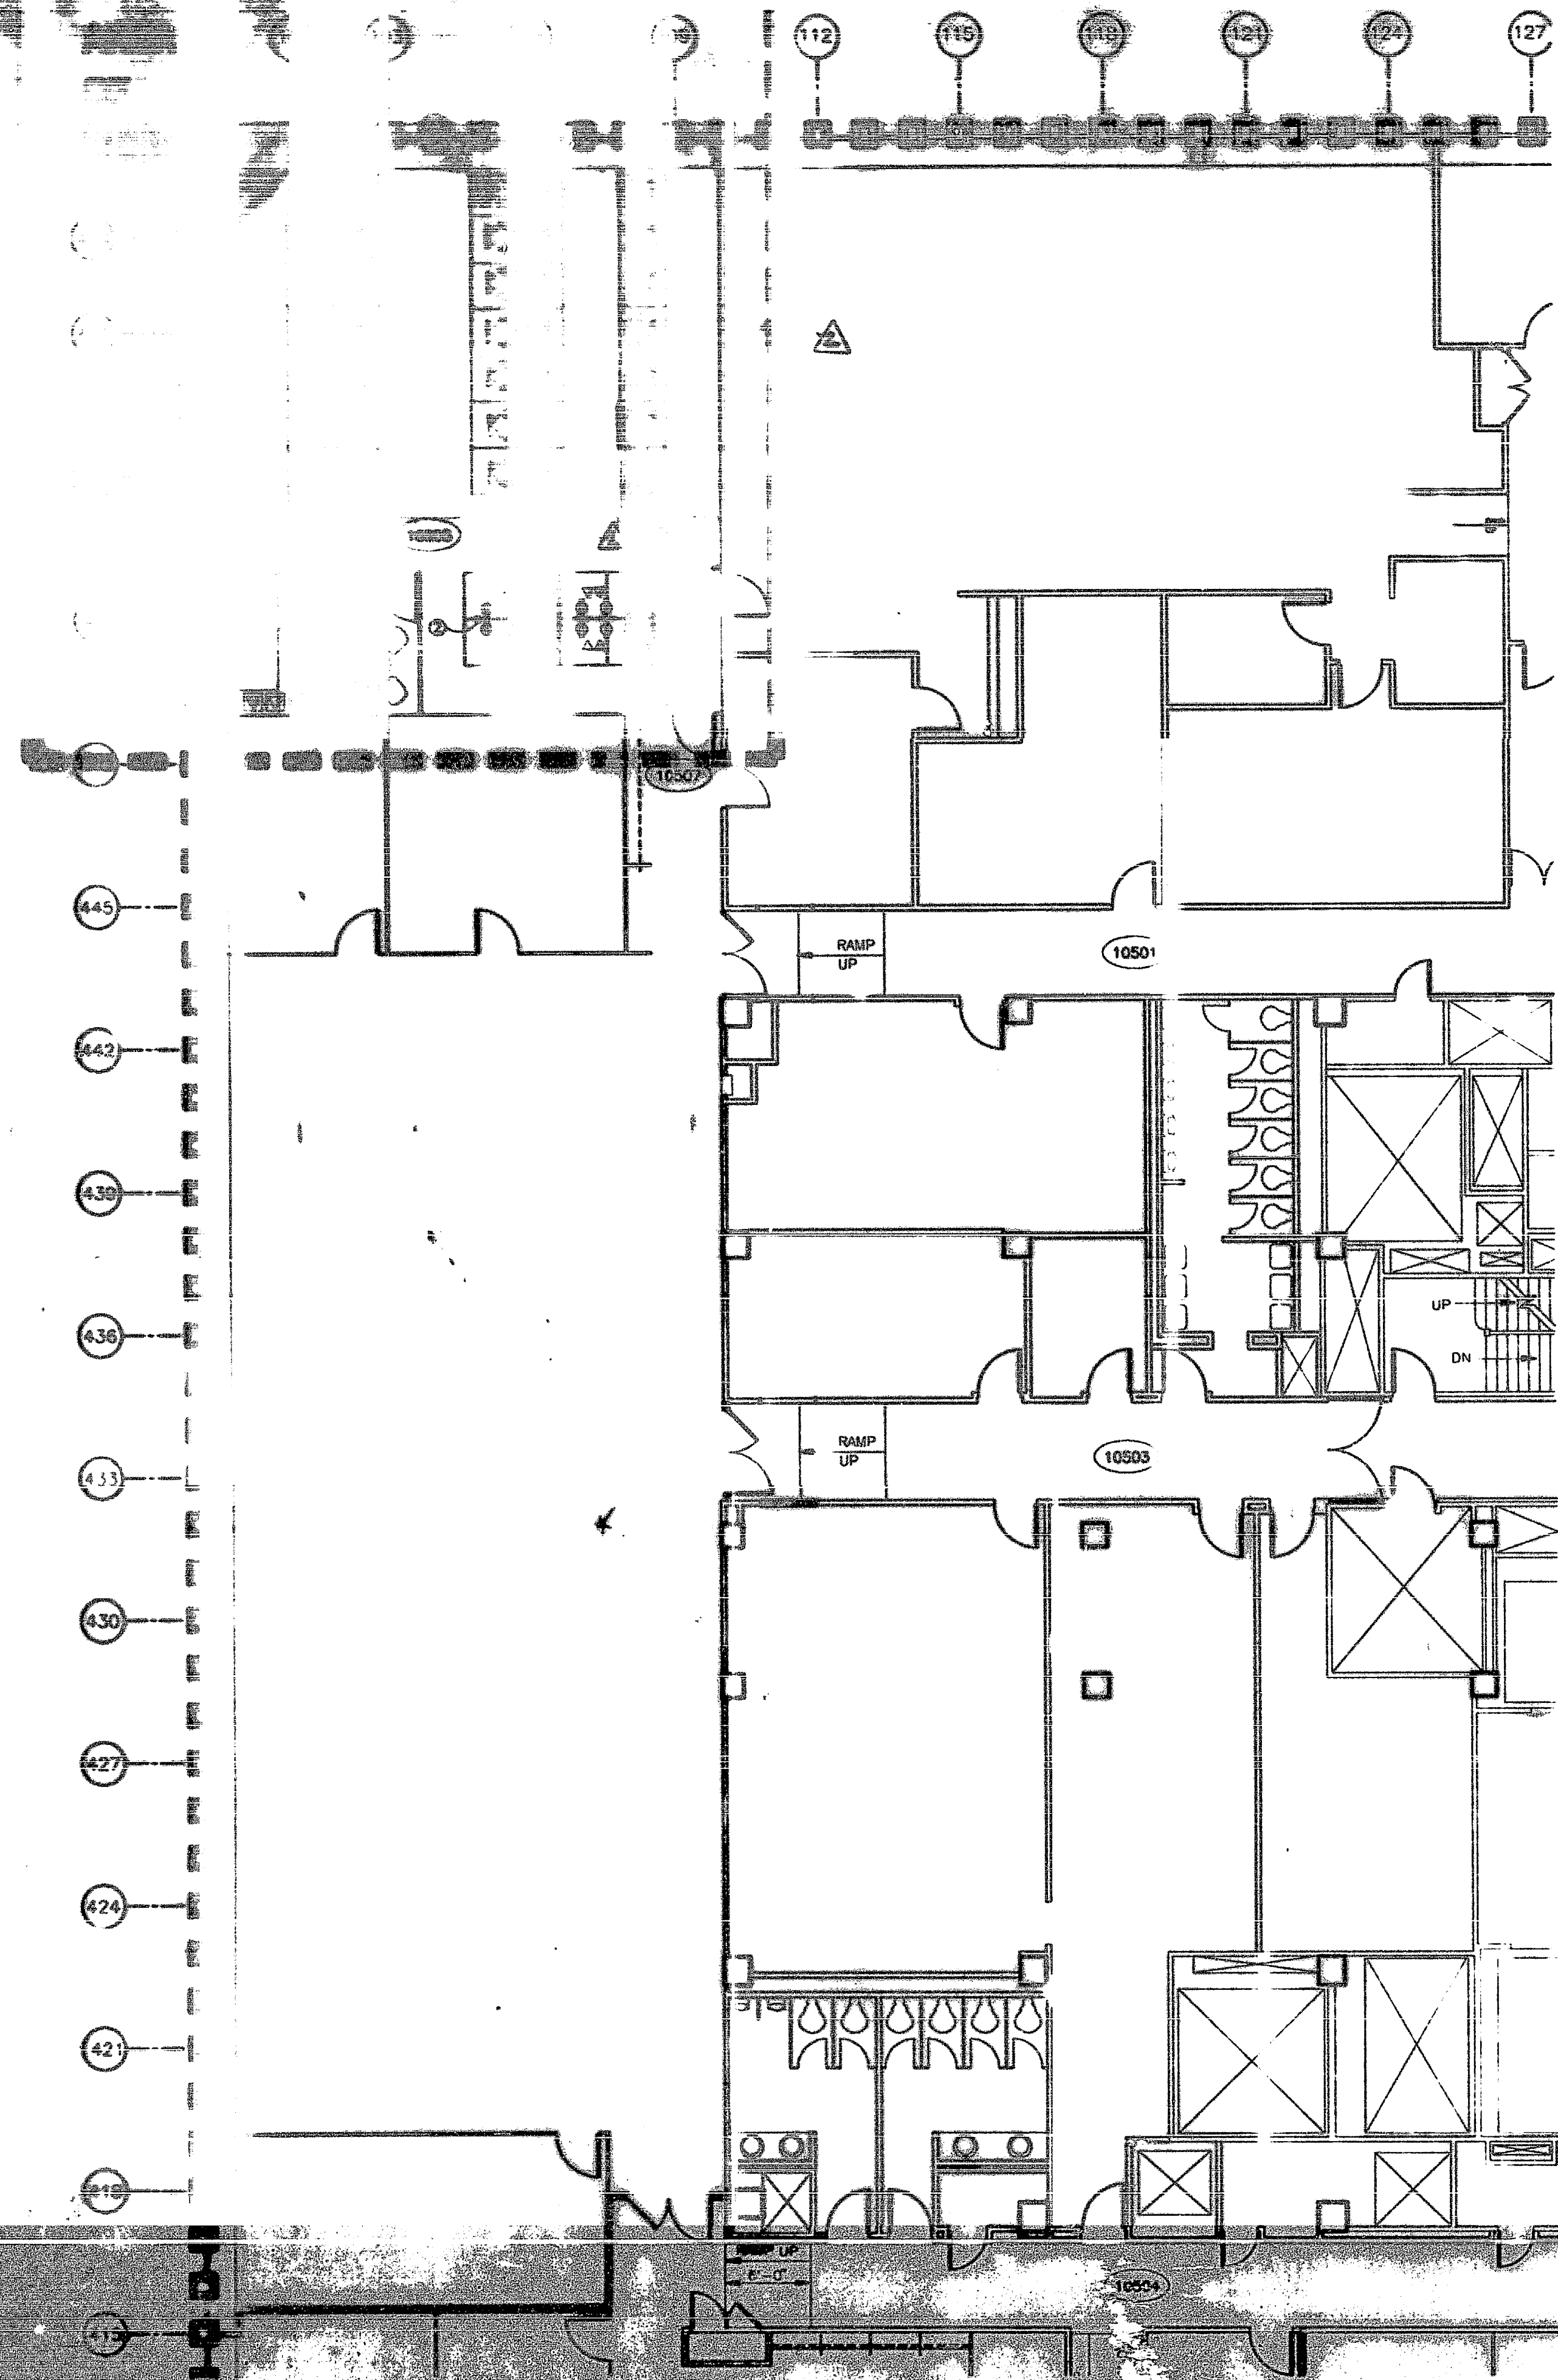


NOTES

1. NO CORE DRILLING IS TO BE PERFORMED UNLESS AUTHORIZATION IN WRITING IS OBTAINED FROM THE WORLD TRADE DEPARTMENT.
2. PLUG MOLD FEED
3. ALL WALL MOUNTED OUTLETS TO BE 15" ABOVE FINISHED (RAISED) FLOOR UNLESS OTHERWISE NOTED.
4. PLUG MOLD TO BE SINGLE SIDED, ONE (1) STRIP PER ROW OF DESKS (DOUBLE ROW TO RECEIVE SINGLE STRIP, WITH QUANTITY OF OUTLETS SHOWN ON ONE SIDE).


BASED FLOOR
WALL MOUNTED

SYMBOL KEY :

- ⊕ - DUPLEX OUTLET
- ⊕ - DEDICATED DUPLEX OUTLET
- ⊕ - QUADRAPLEX OUTLET
- ⊕ - TELEPHONE OUTLET
- ⊕ - DATA OUTLET
- ⊕ - FAX OUTLET
- ⊕ - PLUG MOLD
- (E) - EXISTING TO BE REUSED

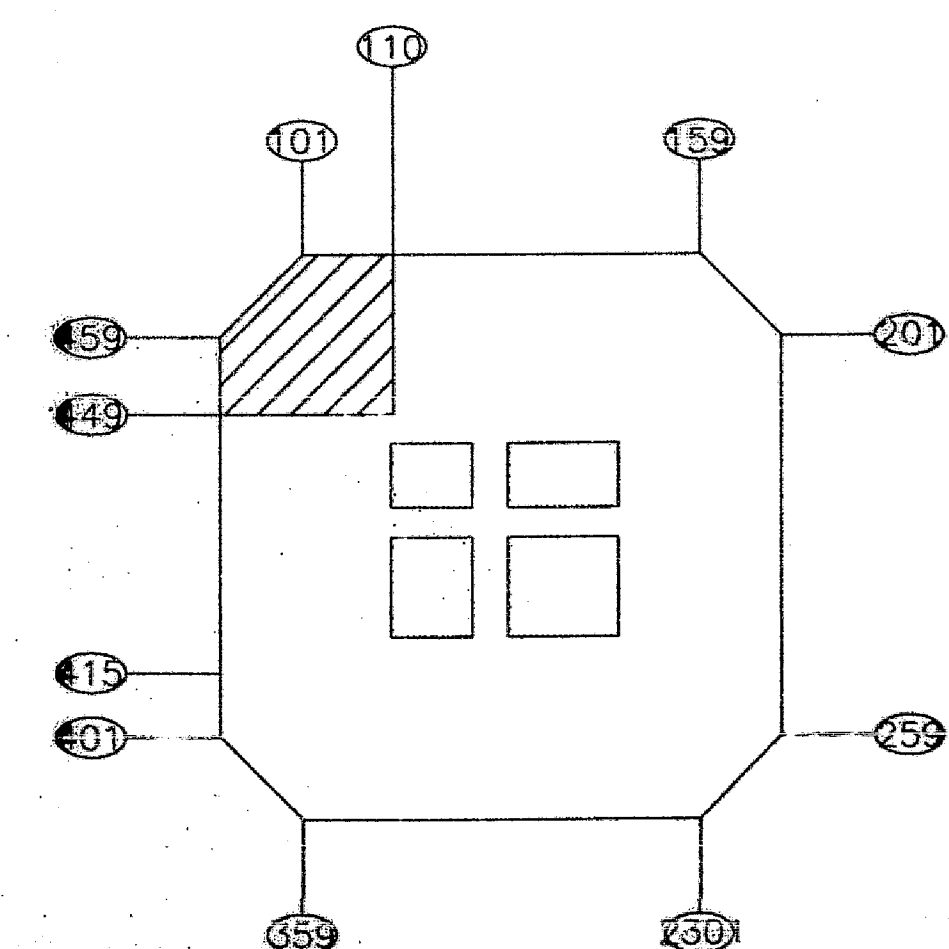

AREA OF WORK
KEY PLAN
ONE WORLD TRADE CENTER

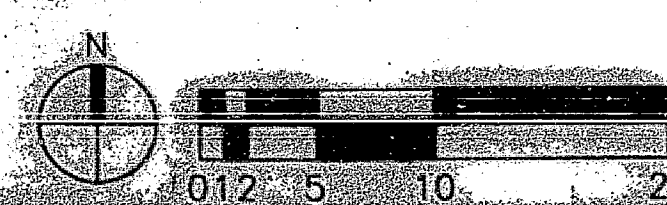

CANTOR
FITZGERALD

No.	Revision	Issued By
1	11/14/94	JP/HR
2	12/14/94	JP/HR
3	1/10/95	JP/HR

POWER, SIGNAL
AND EQUIPMENT
PLAN

TAA #941154

Scale 1/8" = 1'-0"	Drawn By JP/HR
Project No. 94160	Date 3.06.94

